

Proposed Development, Former Coedmore School, Cwmann




Indicative Site Section A-A

1:200



Indicative Site Section B-B

1:200

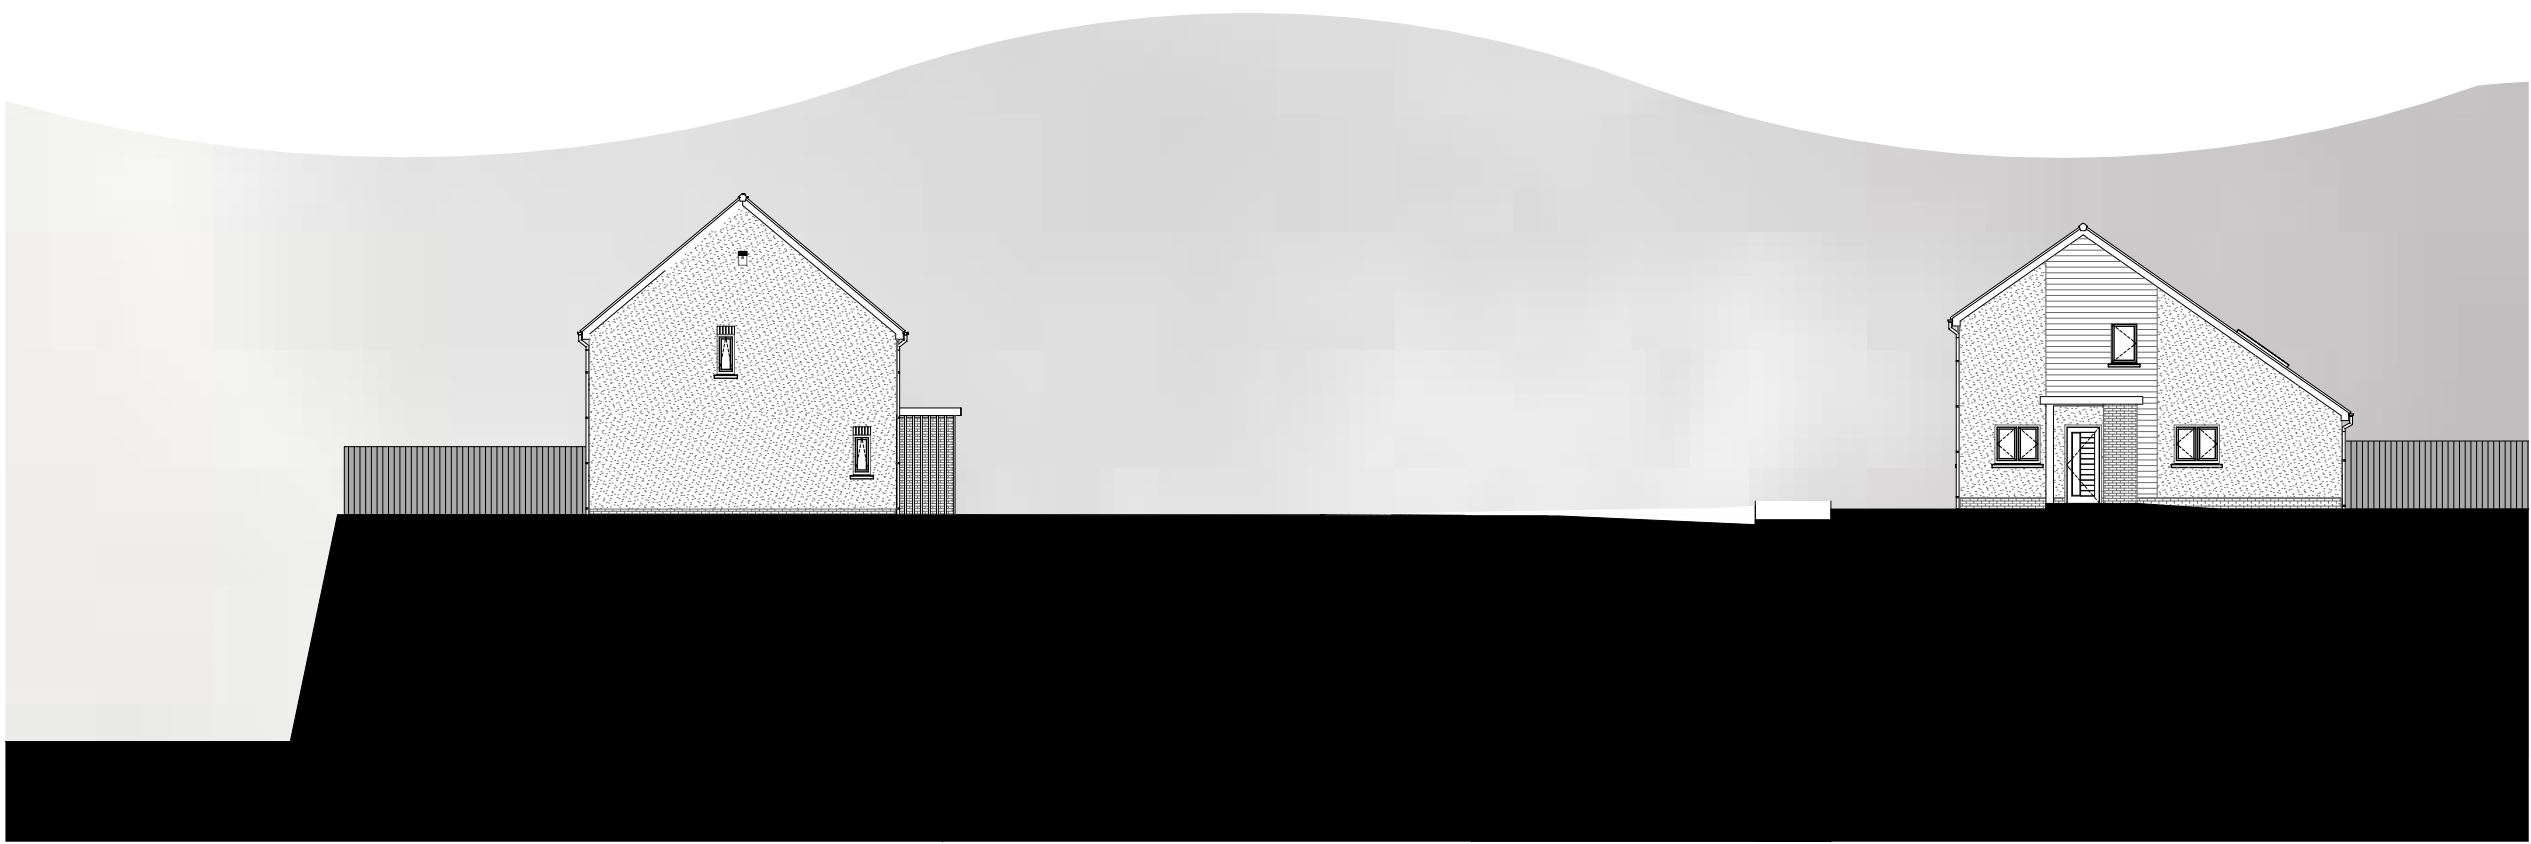

Indicative Site Section C-C

1:200

Revision:	Date:	By:	Notes: