



Proposed Development, Former Coedmore School, Cwmann


Section A-A - Ex

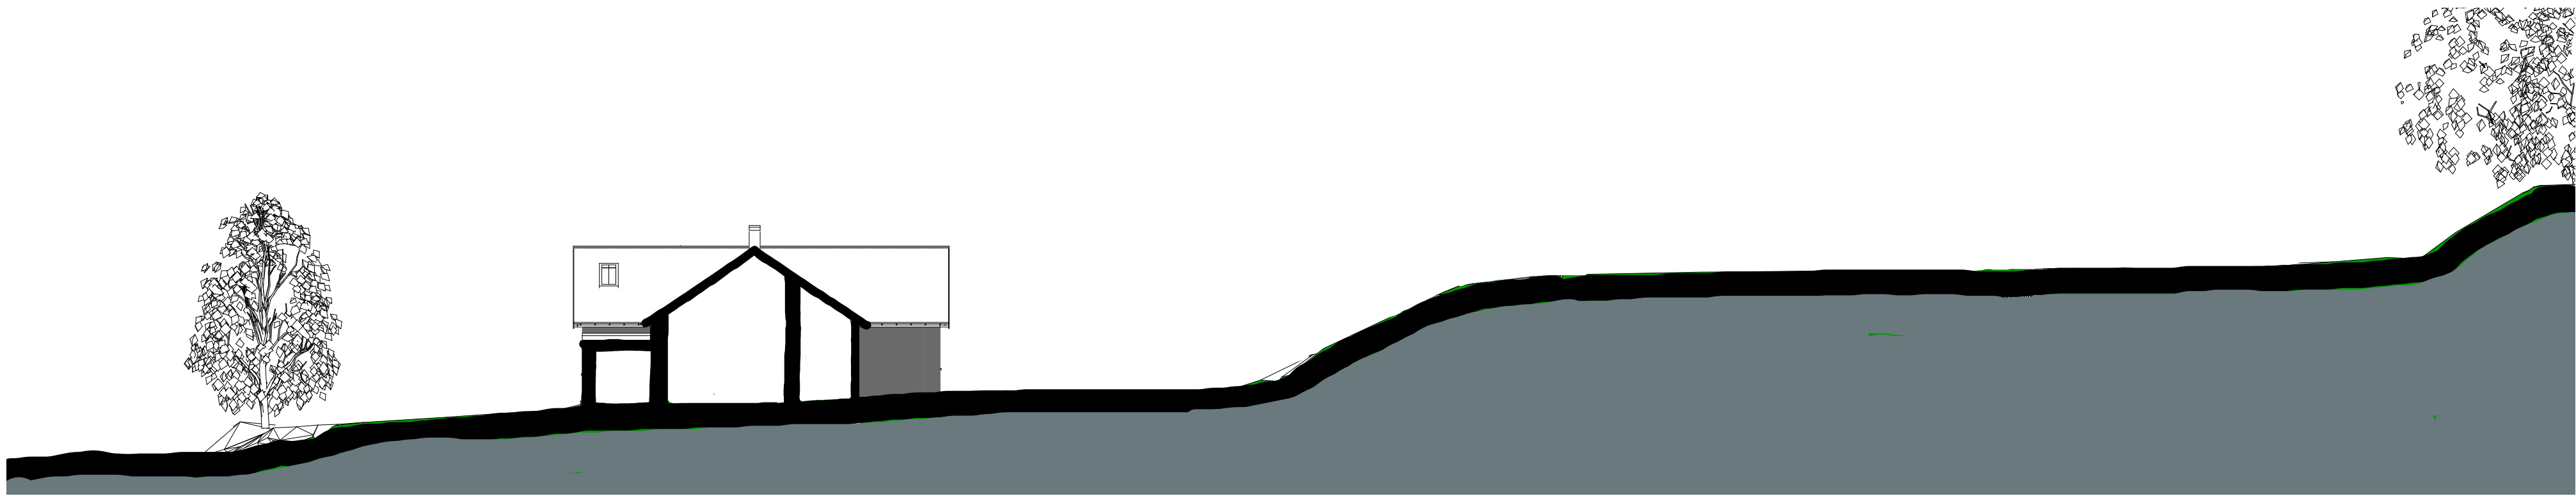

Section A-A - Proposed

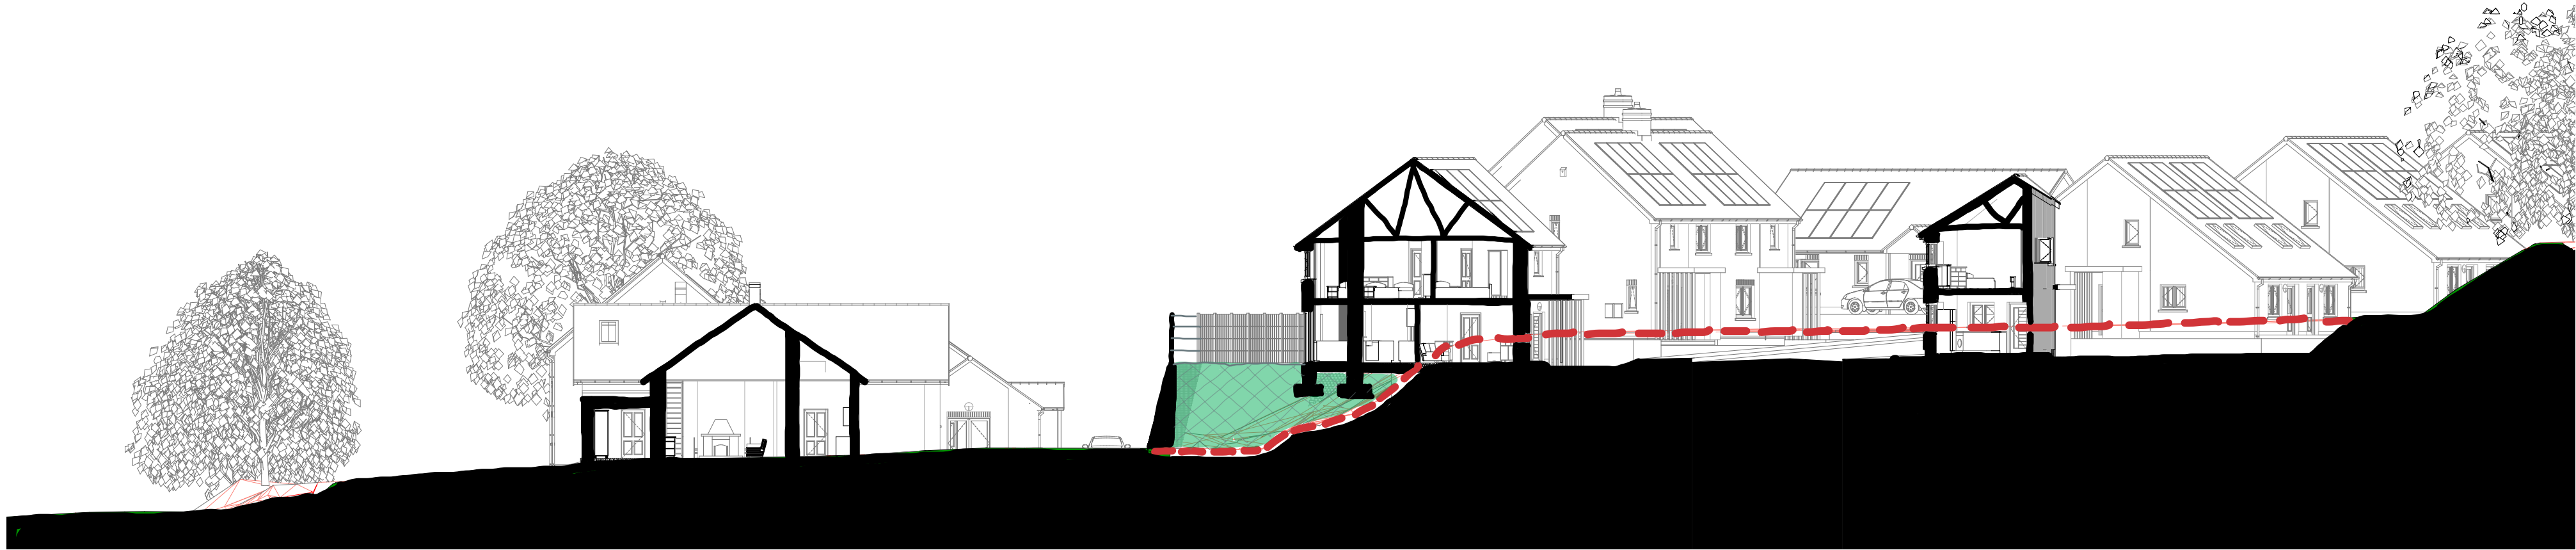

Section B-B - Ex

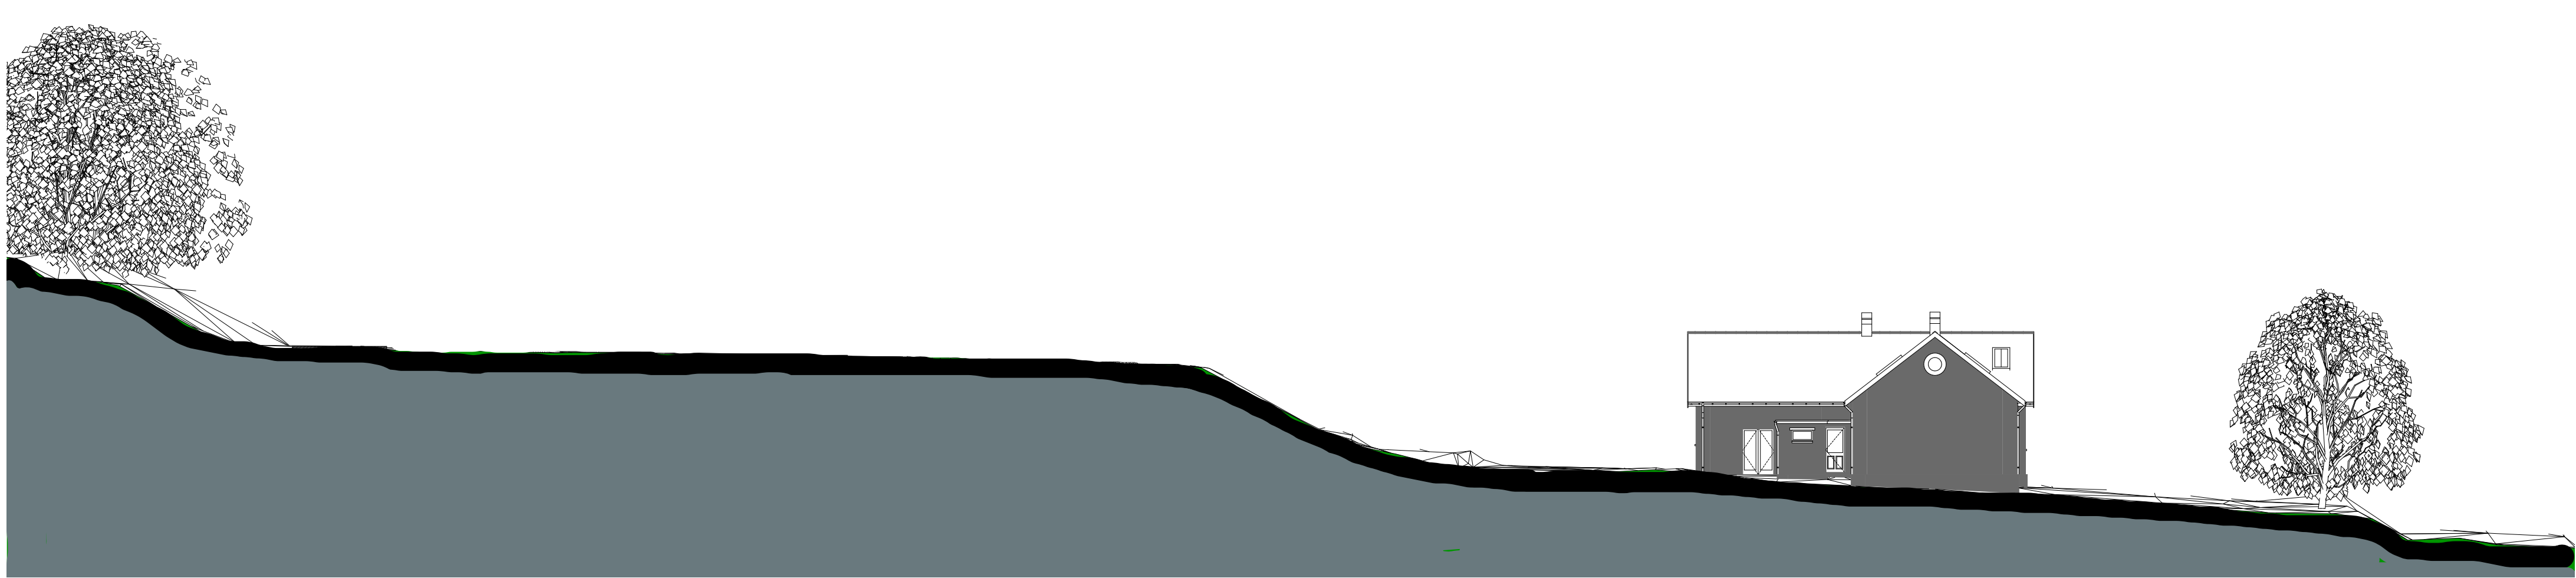

Section B-B - Proposed



Notes:

Revision: Date:

Client:
Barcud HA

Job Title:
Proposed Development, Former
Coedmore School, Cwmann

Drawing Title:
SCHEME DRAWINGS -
Site Sections (Existing & Proposed)

Scale: Noted
Date: June 2021
Drawn by: MG

R533 SK-14